YKK AP America Inc.

35H Medium Stile Impact Resistant Door - Hurricane Storefront System

10" BOTTOM RAIL W/ (AIR & WATER)

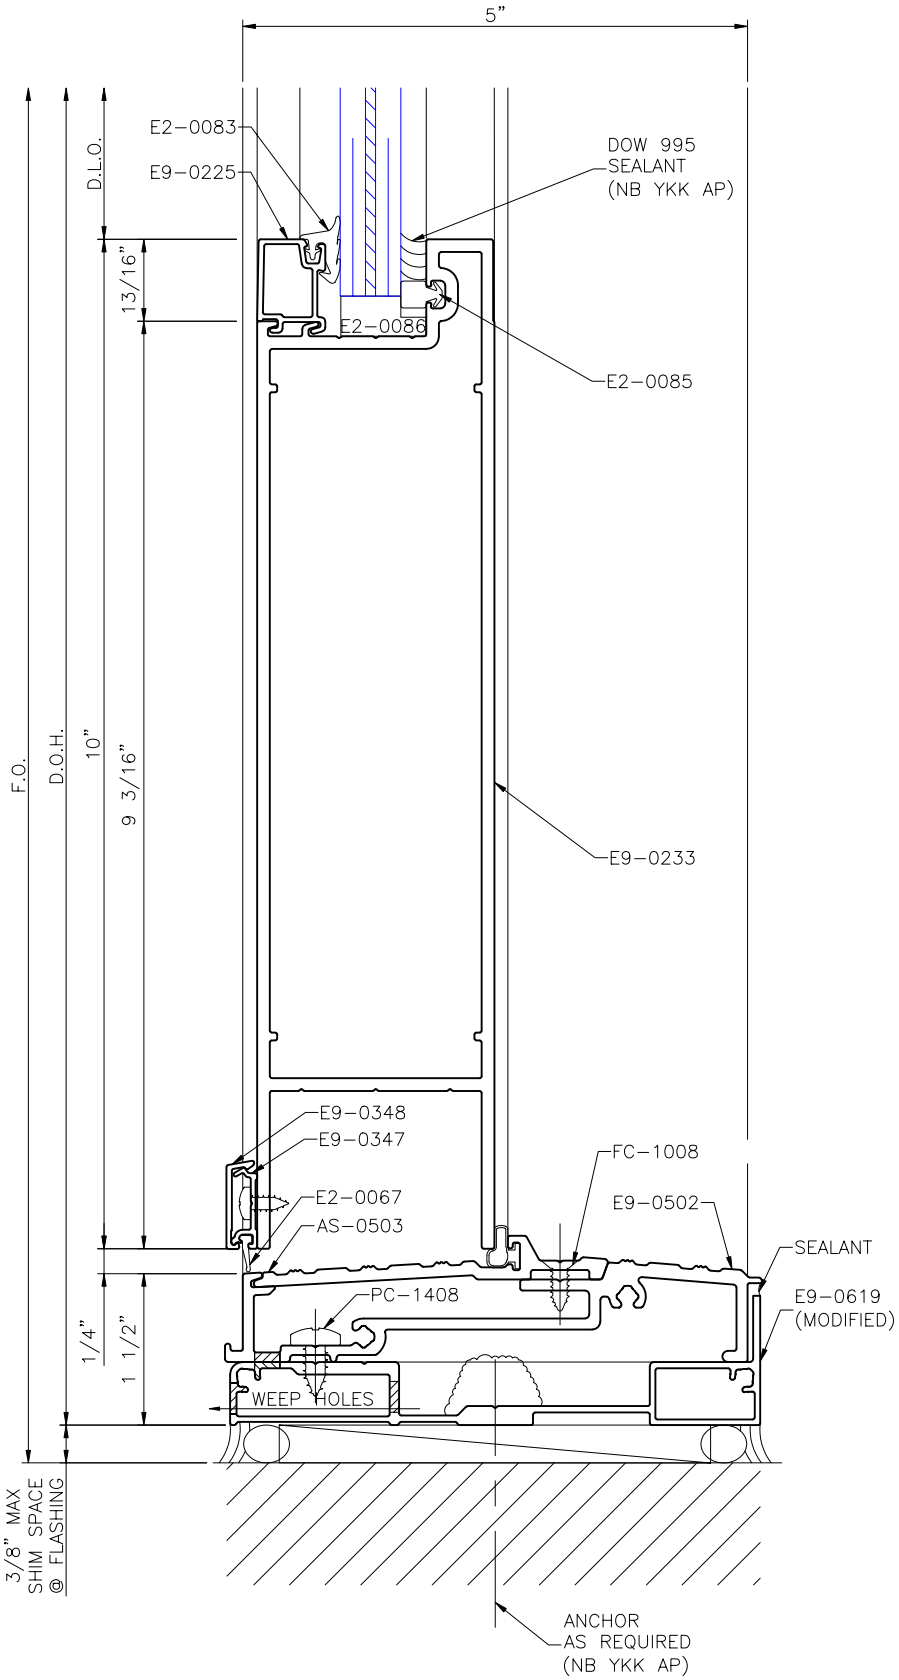

Scale: 100%

Current as of: 04/04/2023