
YKK AP America Inc.

YCW VENEER WALL - VENEER CURTAIN WALL SYSTEM

1" GL. OVER 1/4" GL. HORIZONTAL DETAIL

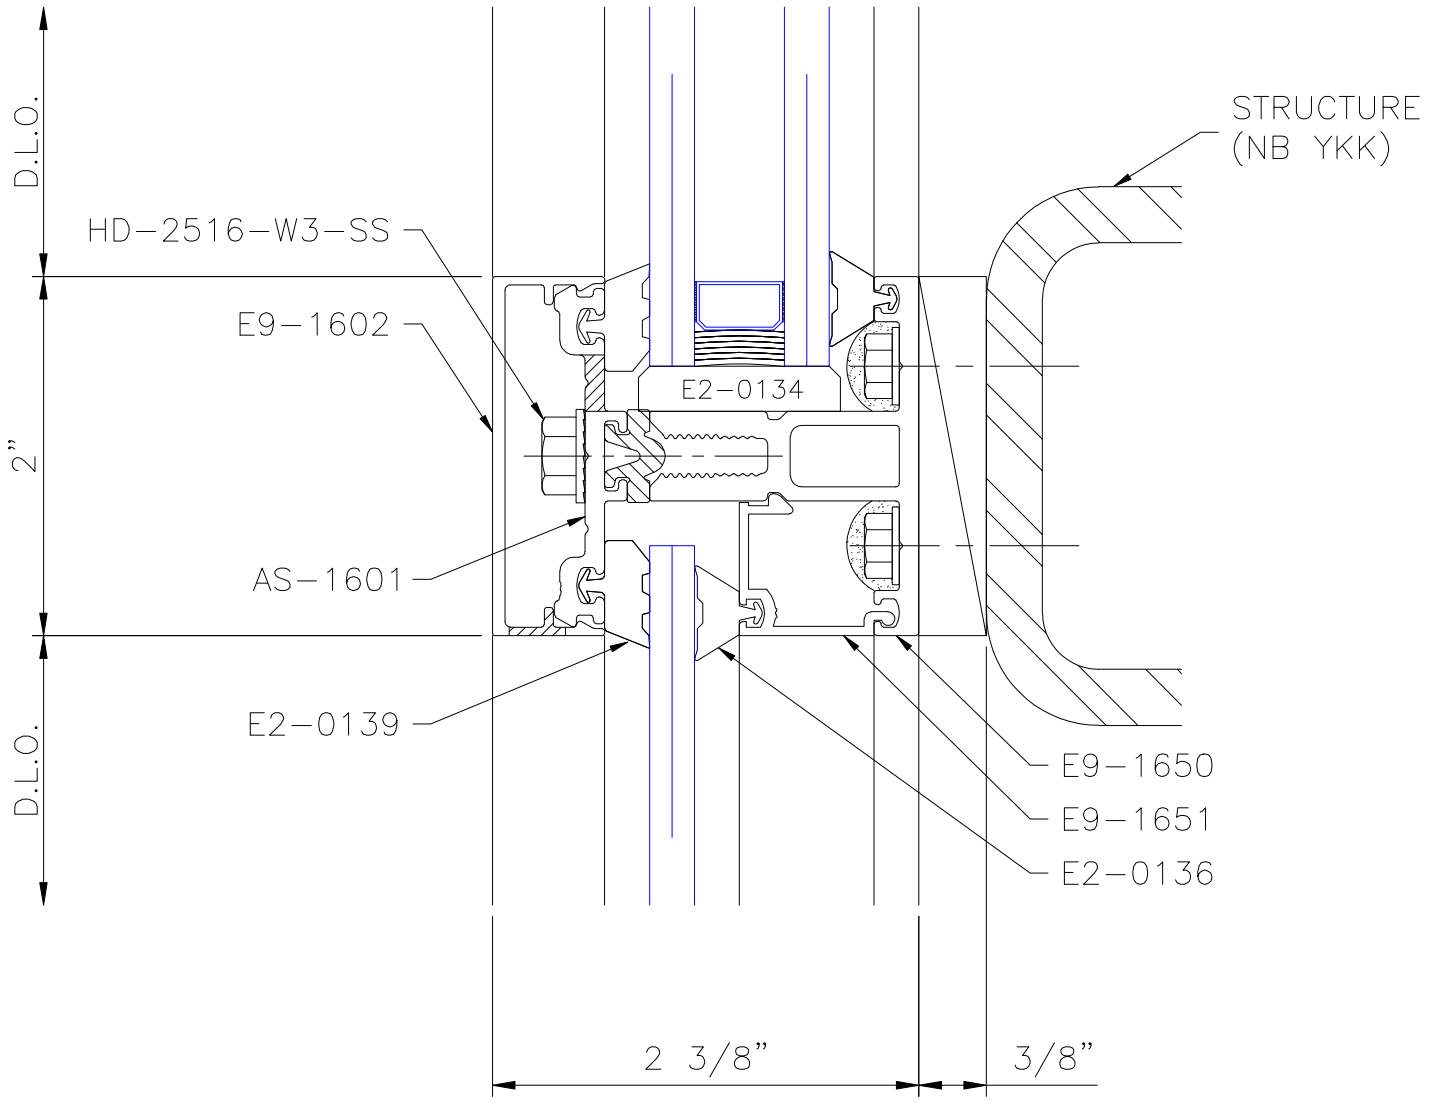

Scale: 50%

Current as of: 10/25/2026