
YKK AP America Inc.

YES 45 TU Center Set - 2" x 4 1/2" Storefront System

LEFT DOOR JAMB @ TRANSOM W/ SIDELITE (25T DOOR)

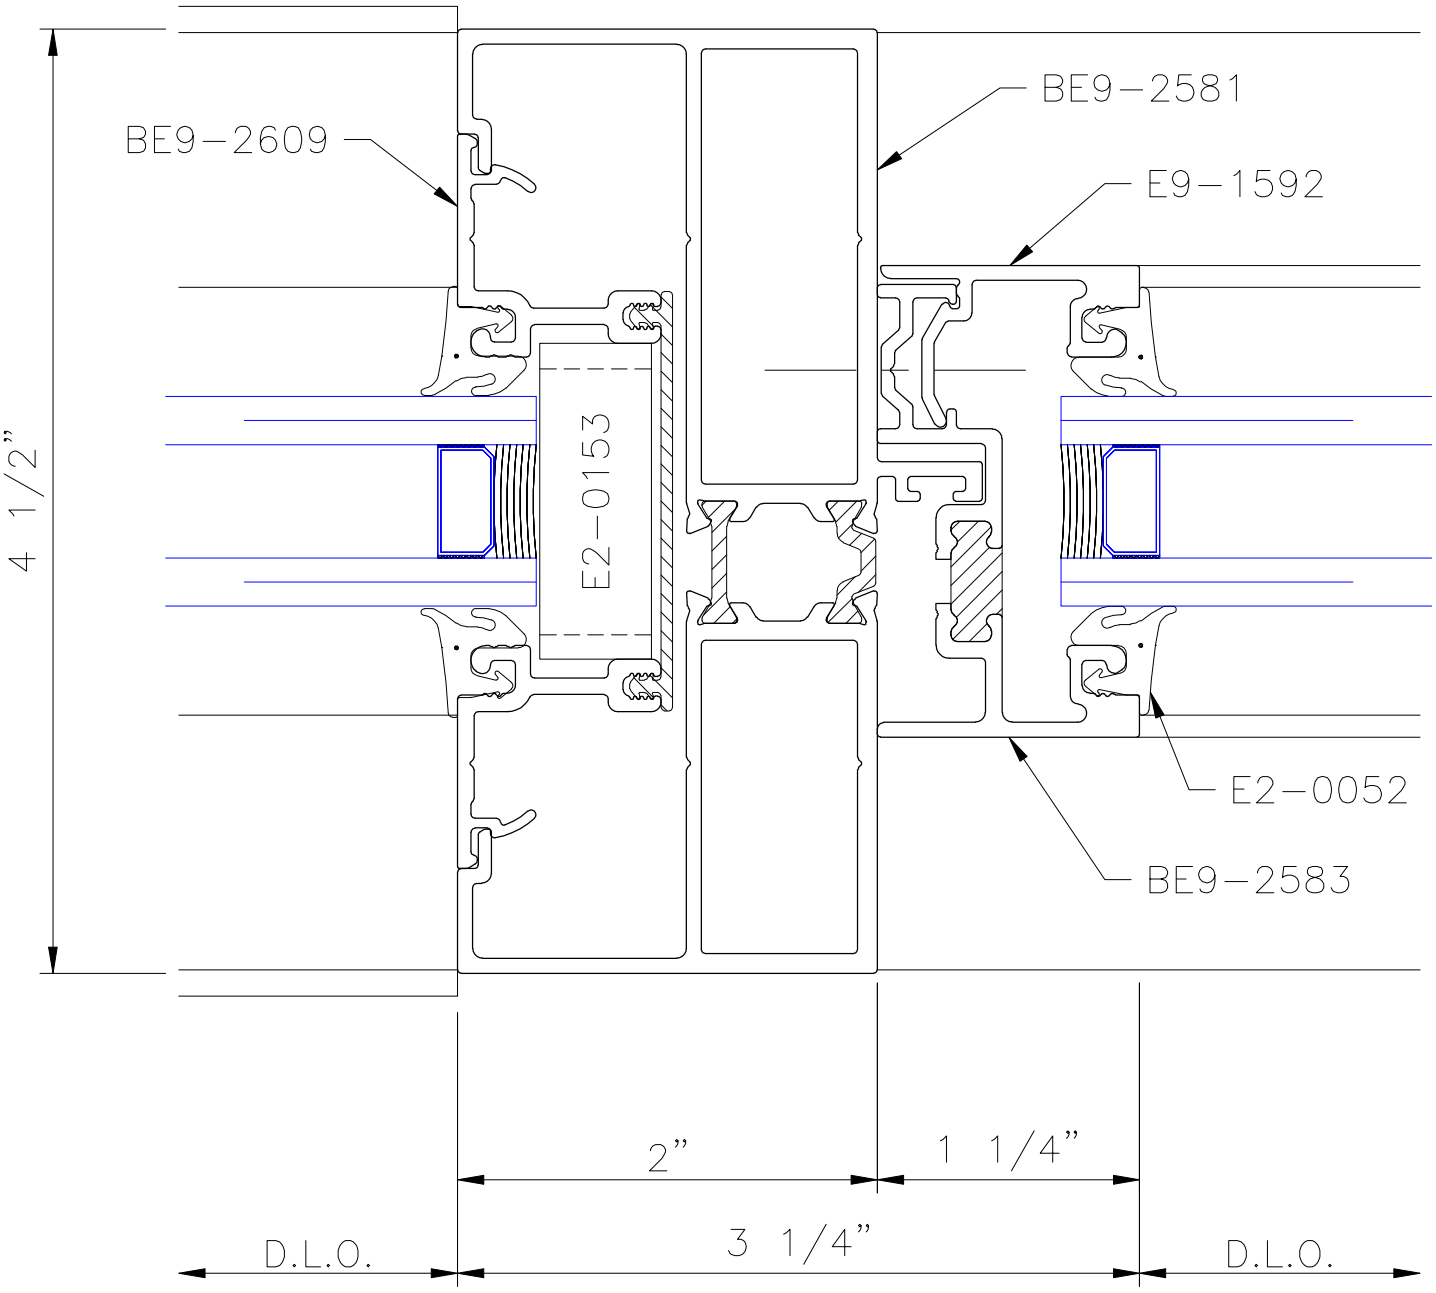

Scale: 75%

Current as of: 05/22/2026