
# YKK AP America Inc.

YES 45 TU Center Set - 2" x 4 1/2" Storefront System

DOOR HEAD (35T DOOR)

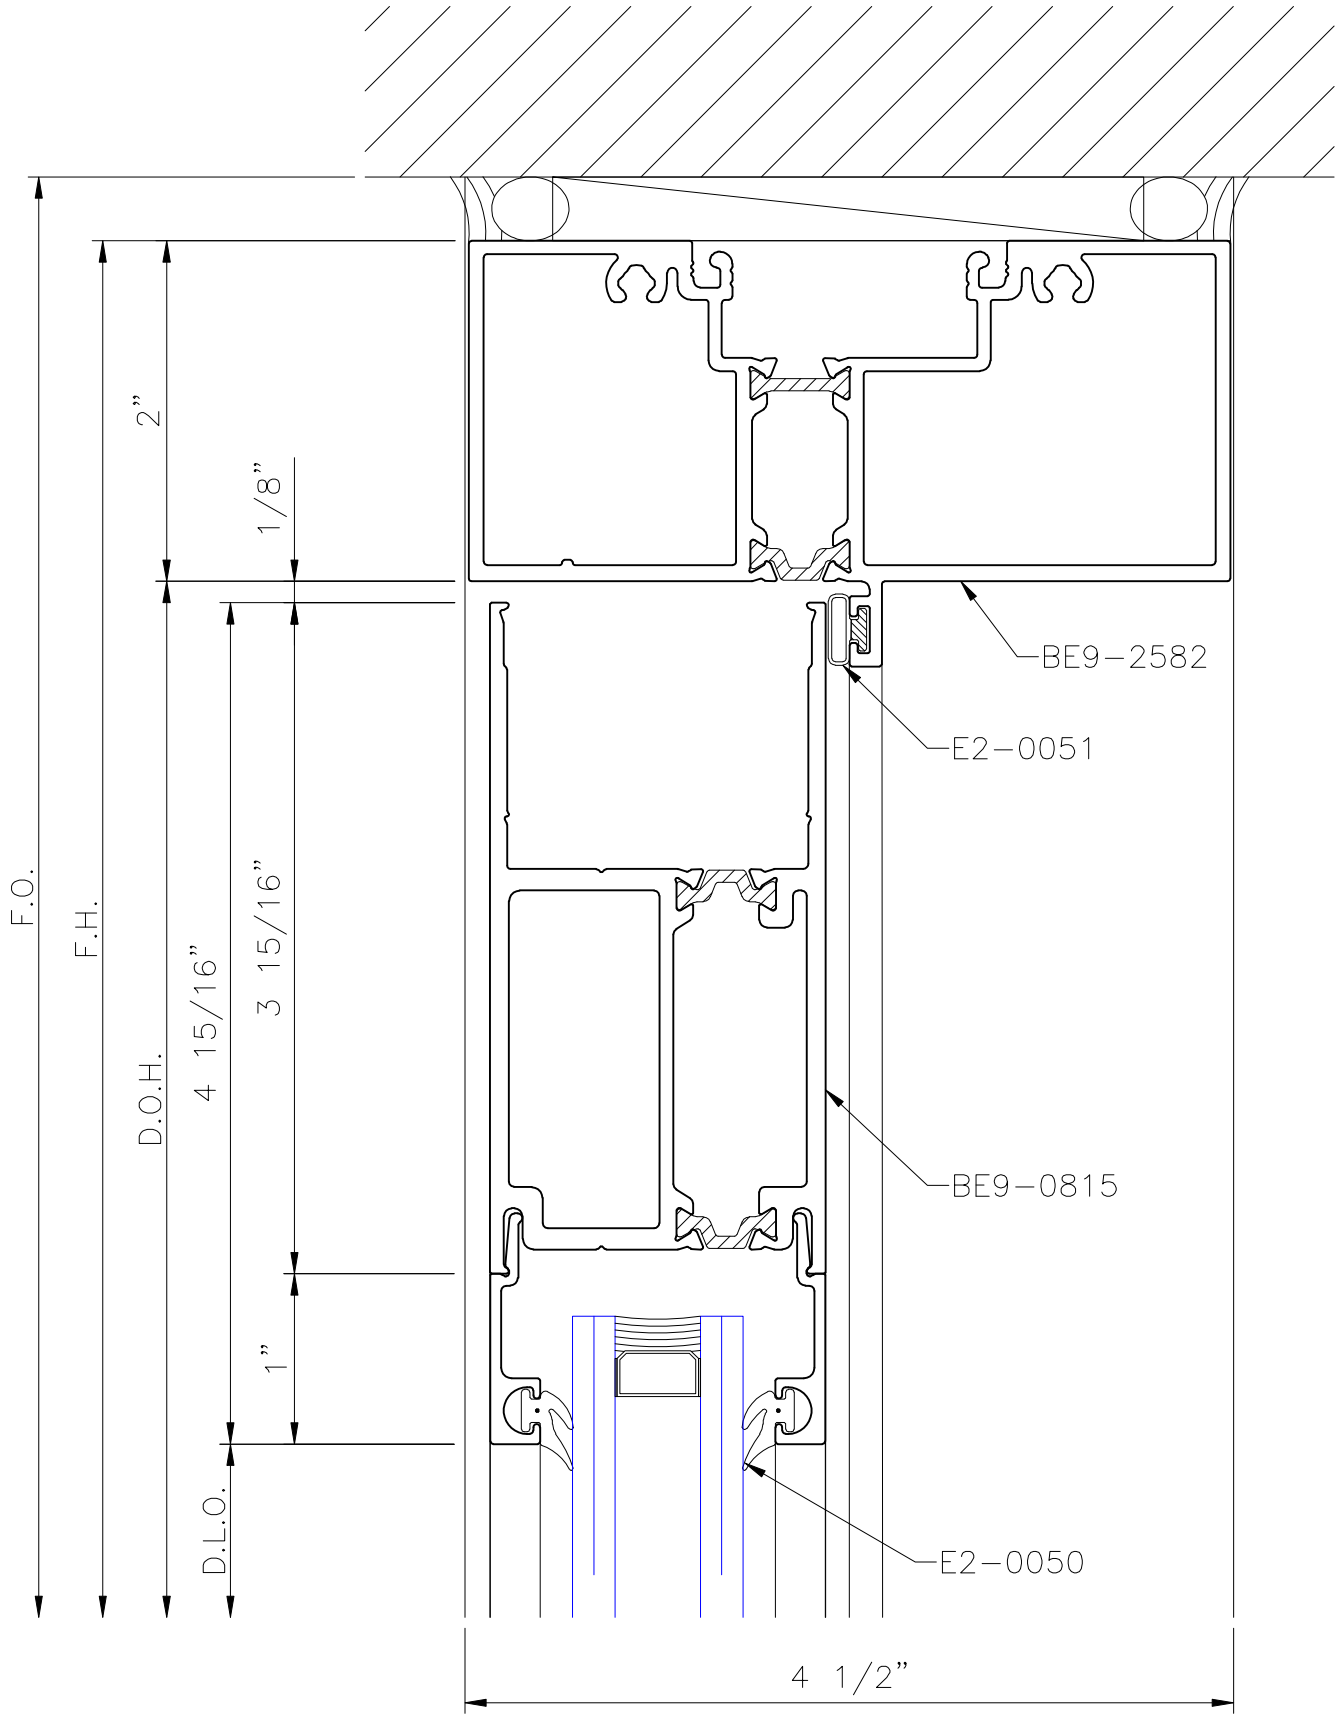


Scale: 100%

Current as of: 05/22/2026