
YKK AP America Inc.

YES 45 TU Center Set - 2" x 4 1/2" Storefront System

COMPOUND HORIZONTAL DETAIL

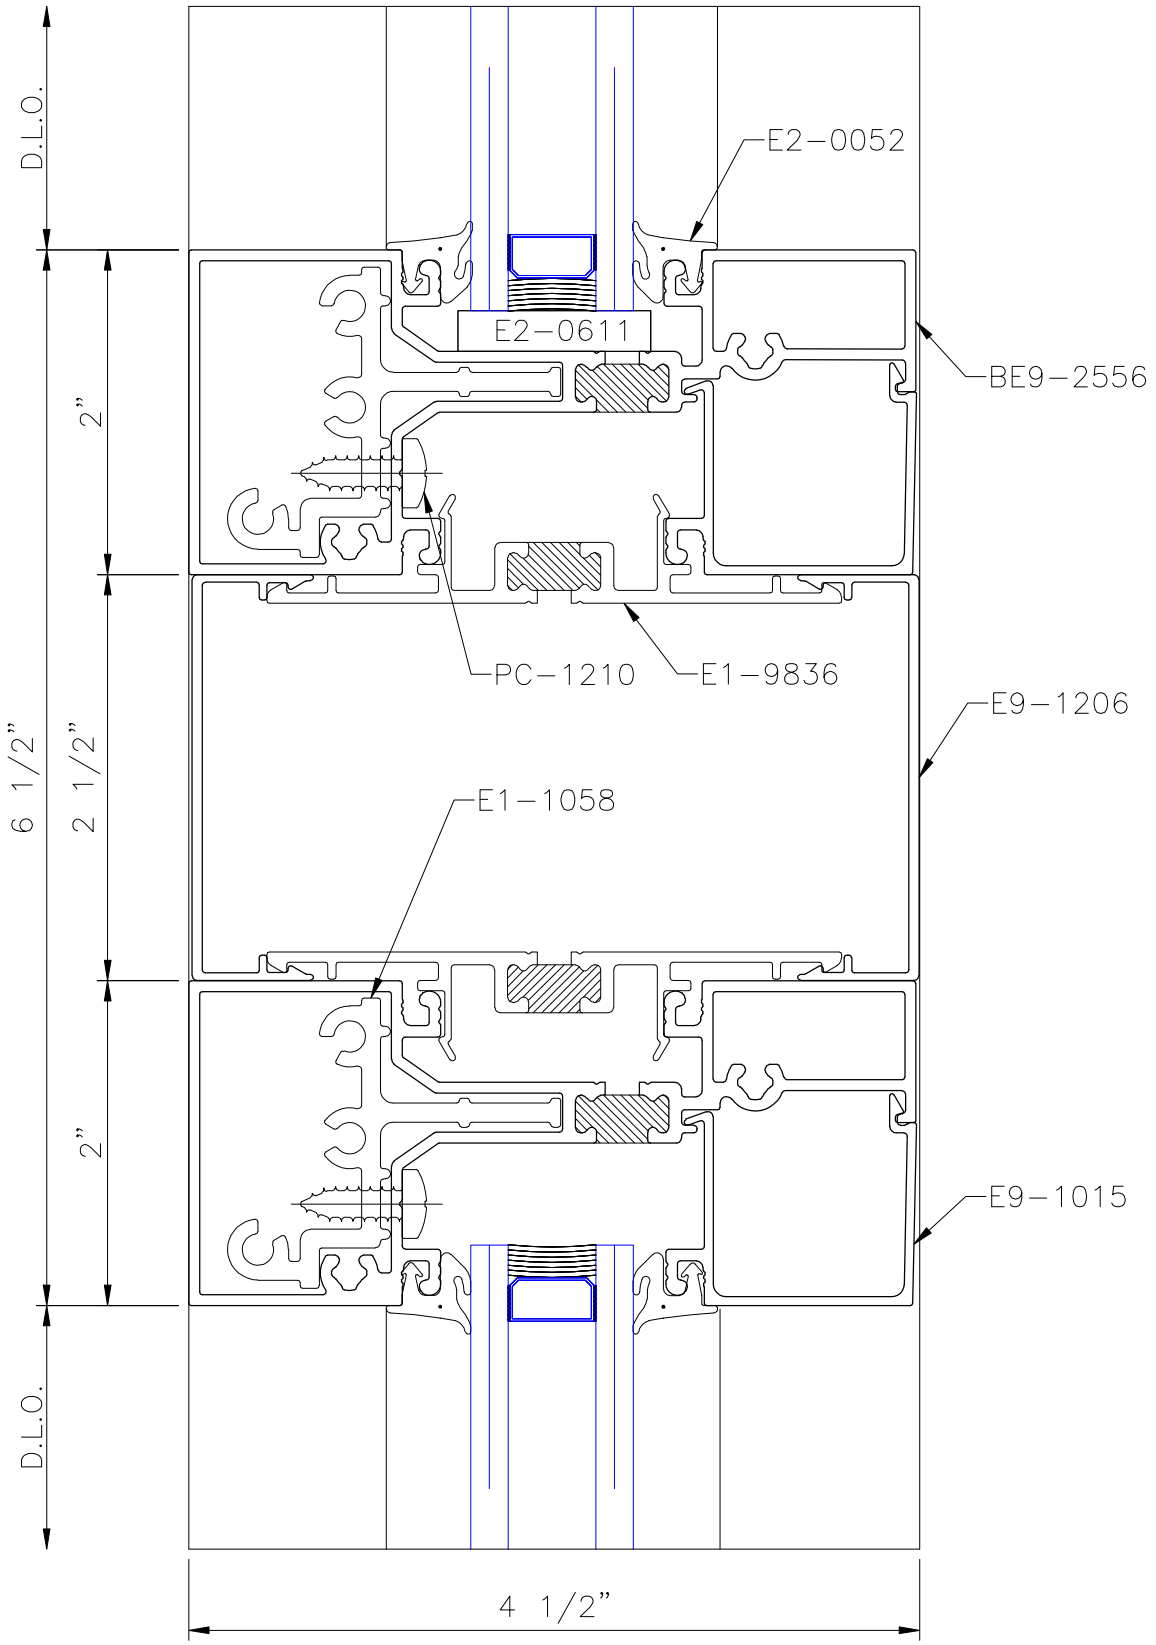

Scale: 75%

Current as of: 10/23/2026