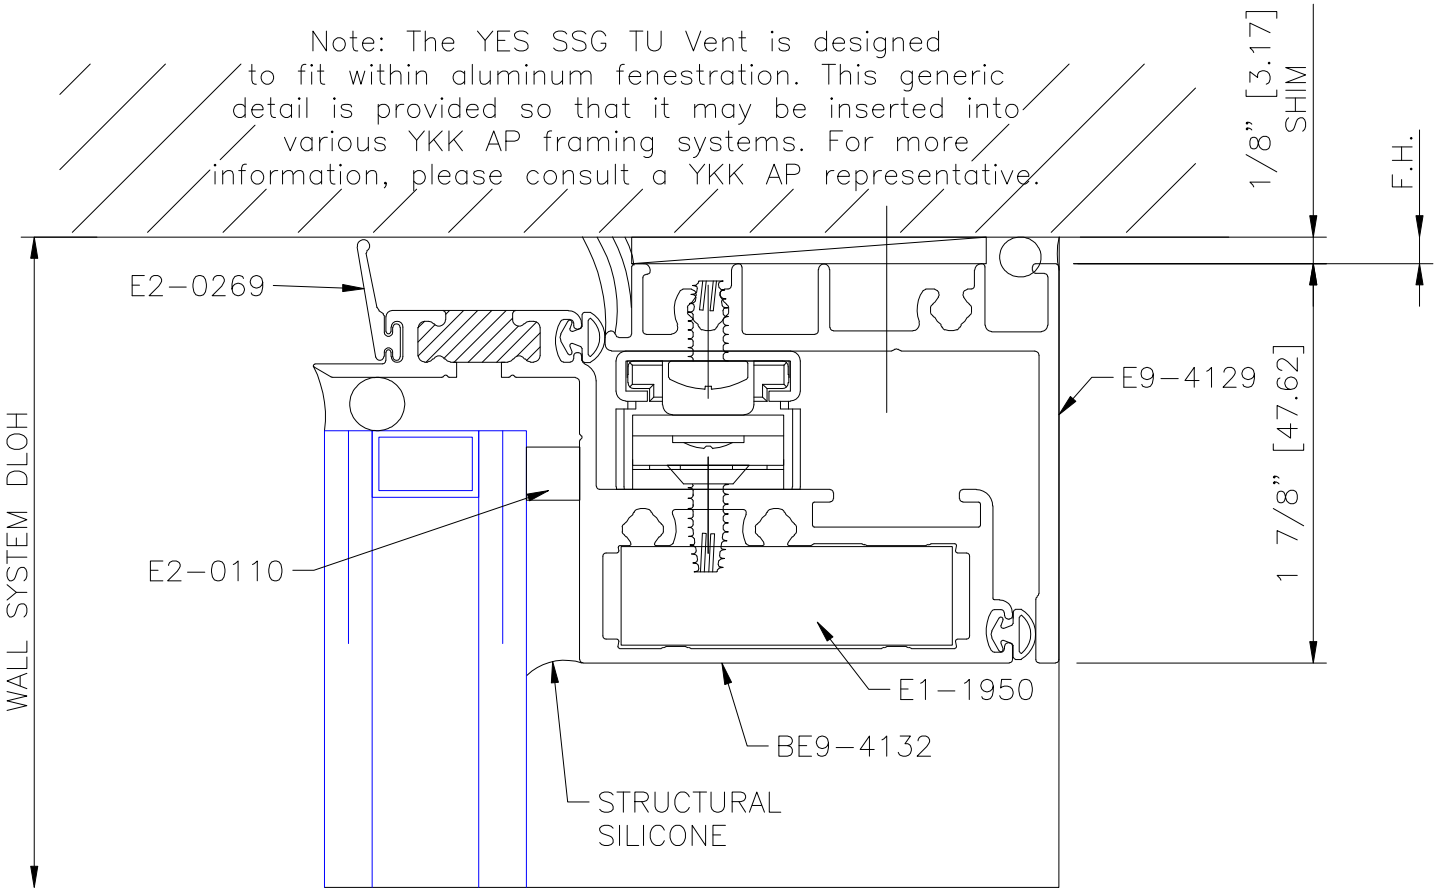
Note: The YES SSG TU Vent is designed to fit within aluminum fenestration. This generic detail is provided so that it may be inserted into various YKK AP framing systems. For more information, please consult a YKK AP representative.
1/8" [3.17] SHIM
F.H.
E2-0269
E9-4129
1 7/8" [47.62]
WALL SYSTEM DLOH
E2-0110
E1-1950
BE9-4132
STRUCTURAL SILICONE