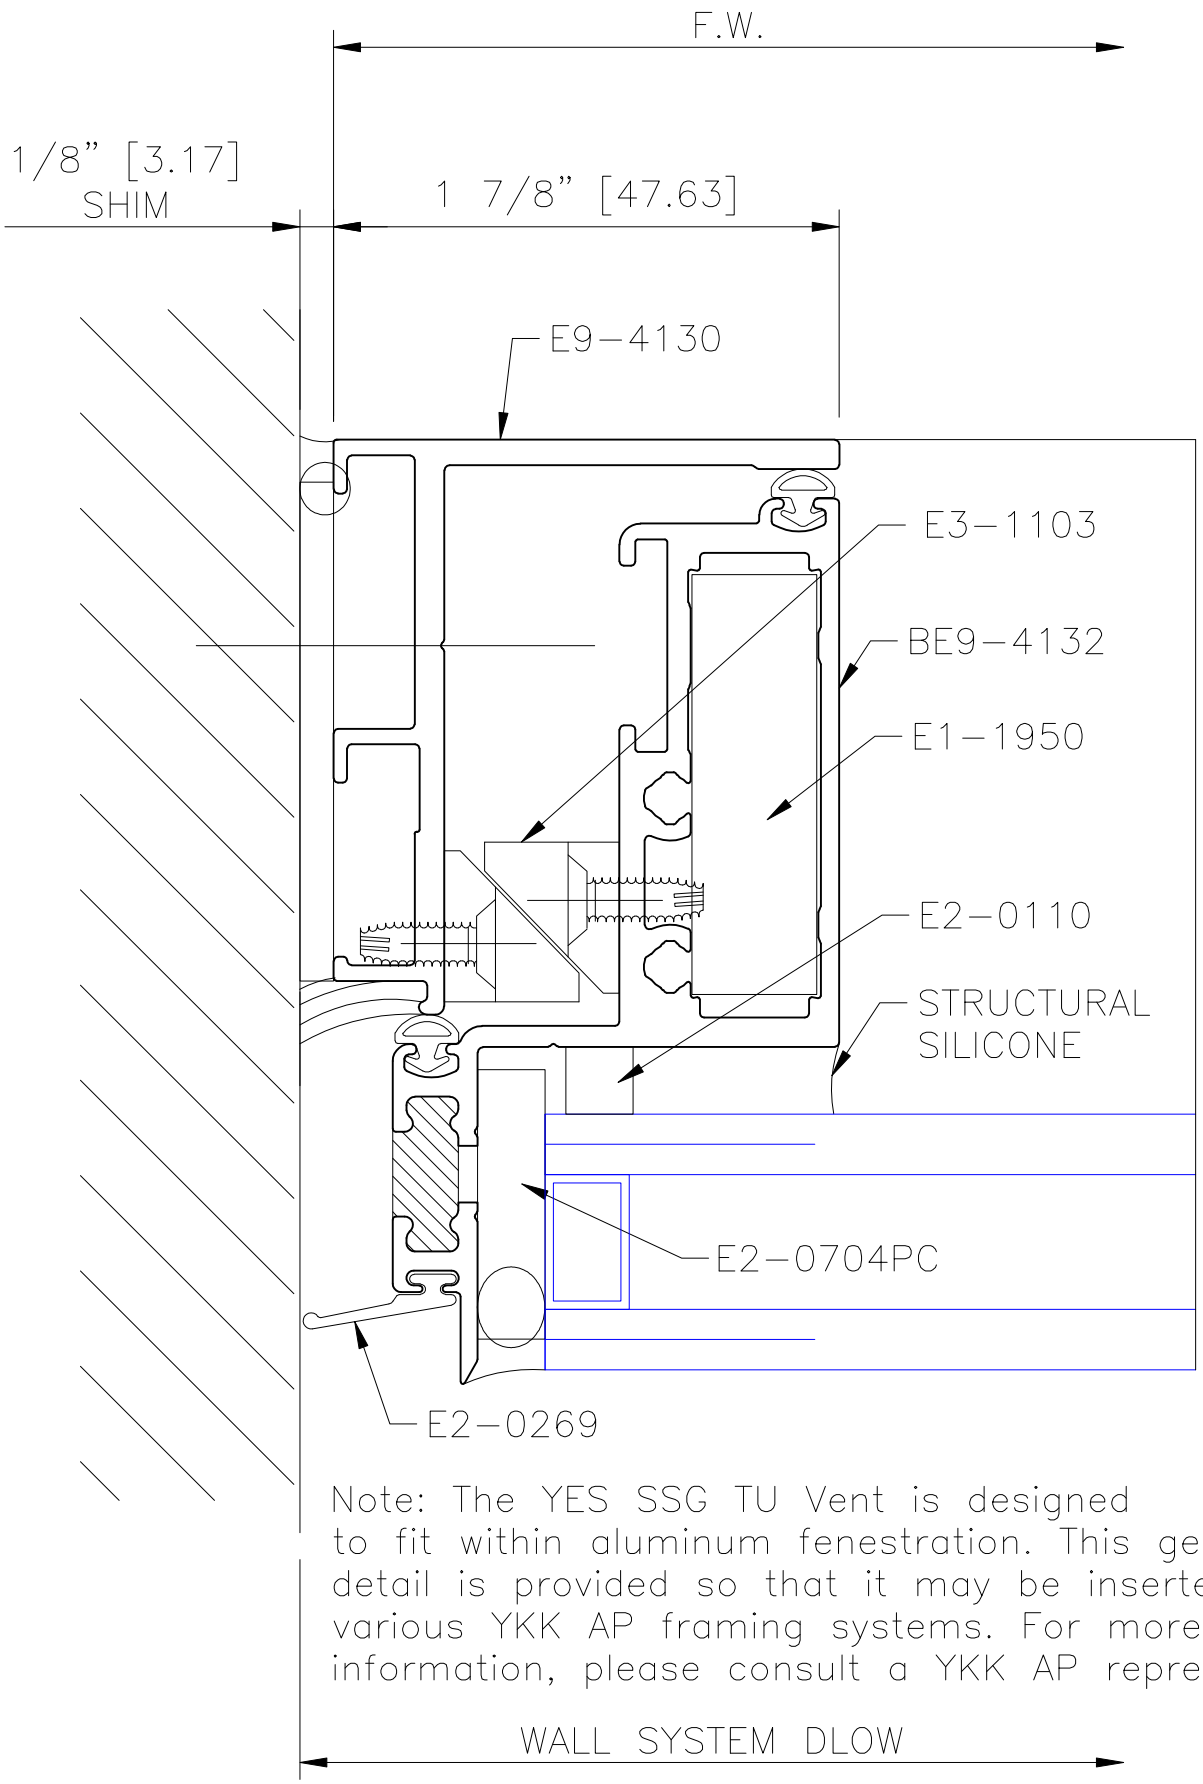

Note: The YES SSG TU Vent is designed to fit within aluminum fenestration. This generic detail is provided so that it may be inserted into various YKK AP framing systems. For more information, please consult a YKK AP representative.