# YKK AP America Inc.

YES SSG TU VENT - Operable Vent for Storefront Applications
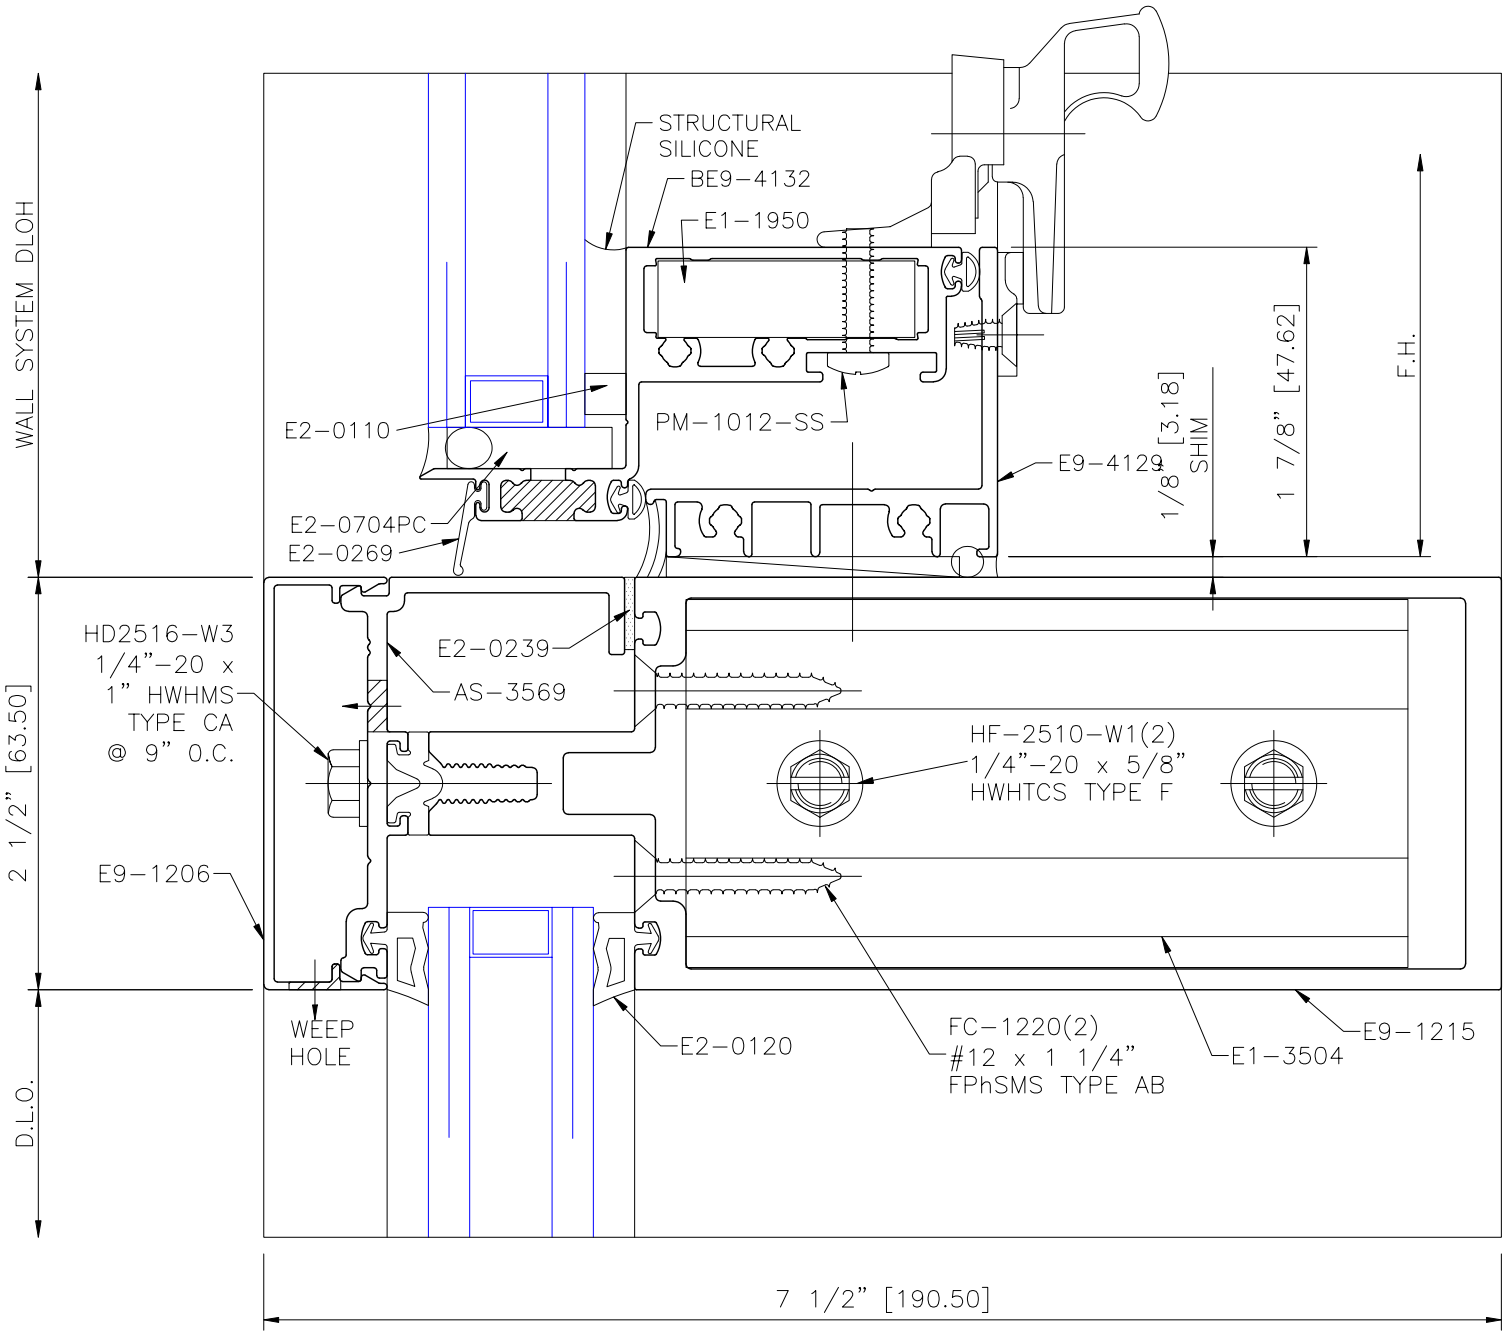
1" GLAZING PROJECT OUT VENT SILL DETAIL W/ CAM LOCK