YKK AP America Inc.

YHS 50 FI - Hurricane Storefront System

6 1/2" BOTTOM DOOR RAIL DETAIL

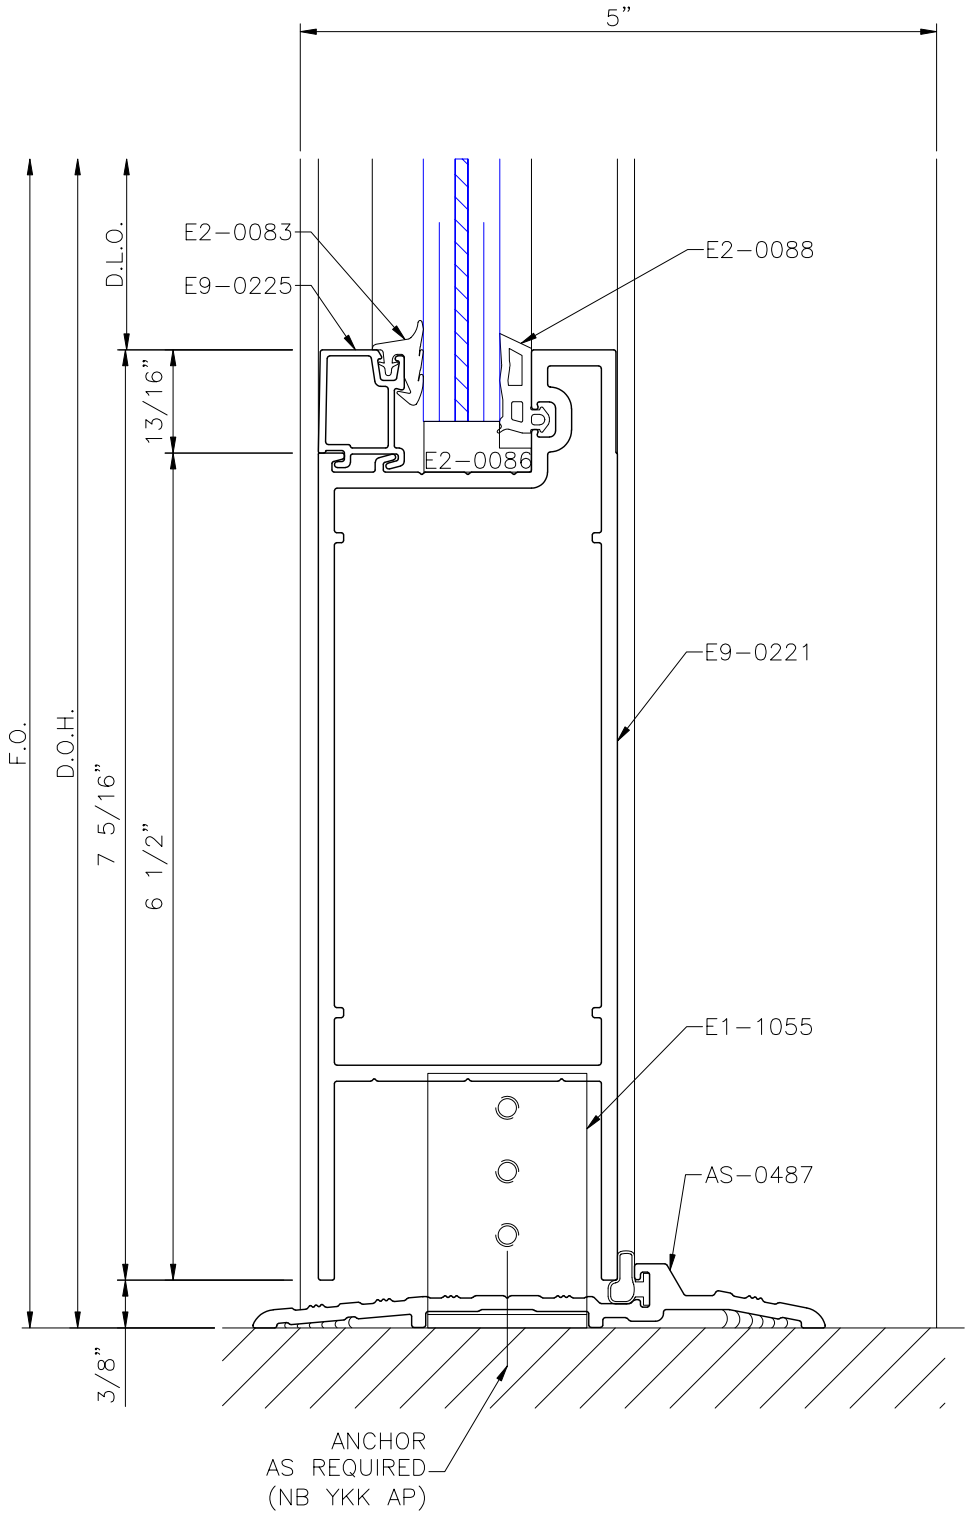

Scale: 75%

Current as of: 04/22/2025