YKK AP America Inc.

YHS 50 FI - Hurricane Storefront System

LEFT DOOR JAMB DETAIL W/ STEEL REINF.

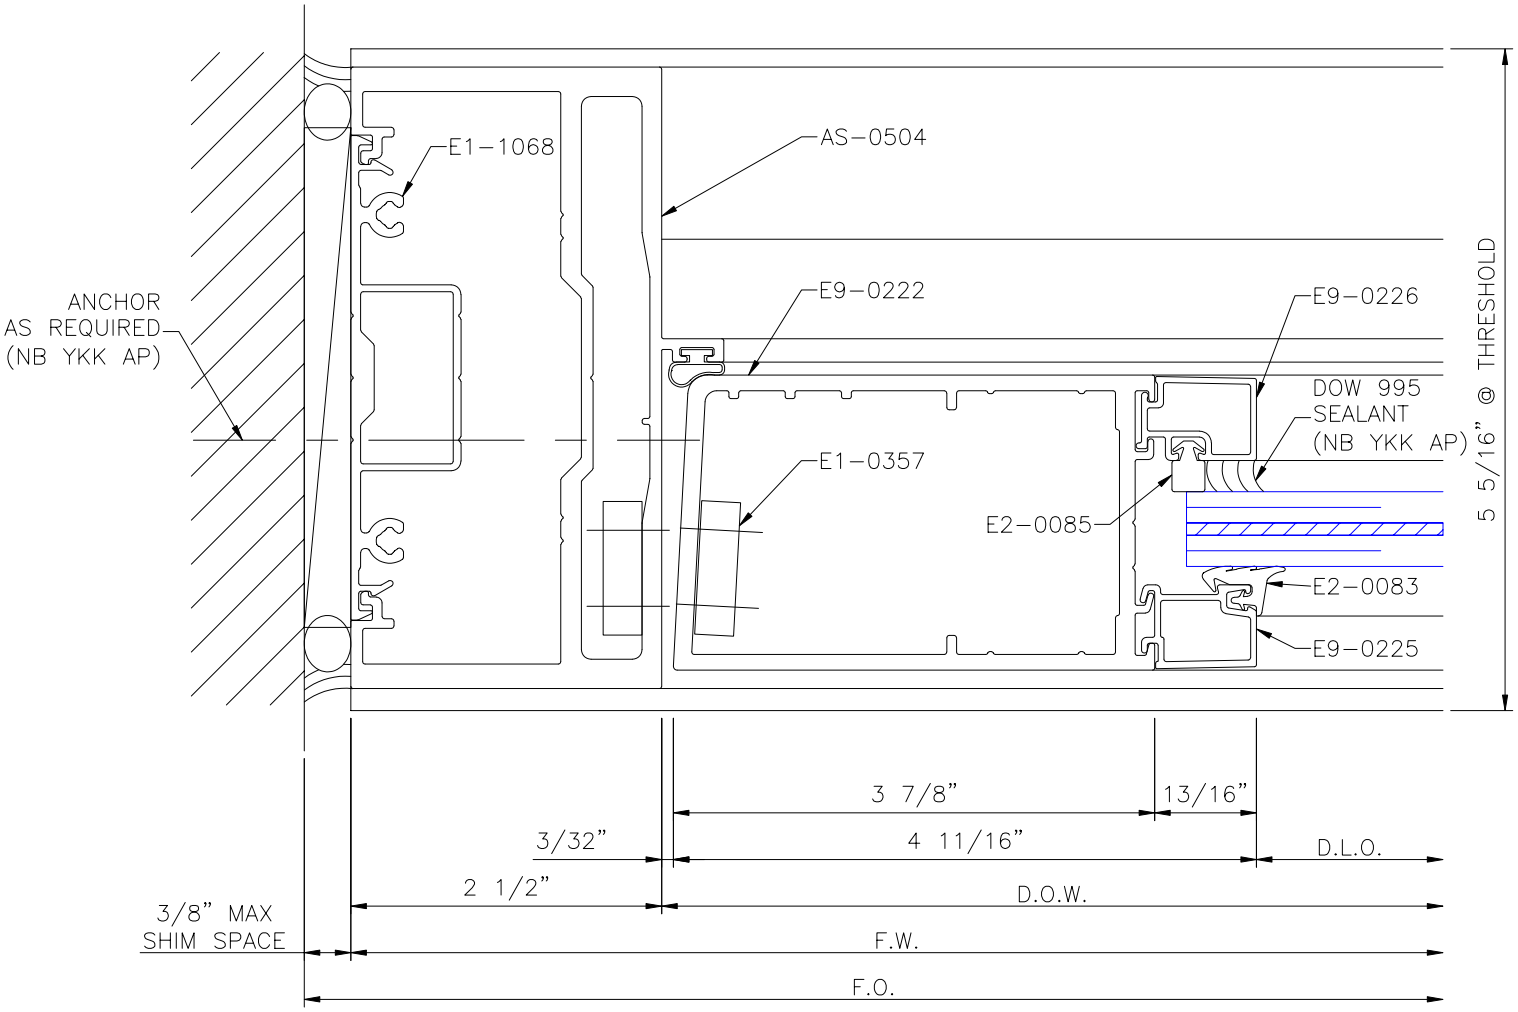

Scale: 50%

Current as of: 04/22/2025